ANDOVER JCN. EAST (1918)

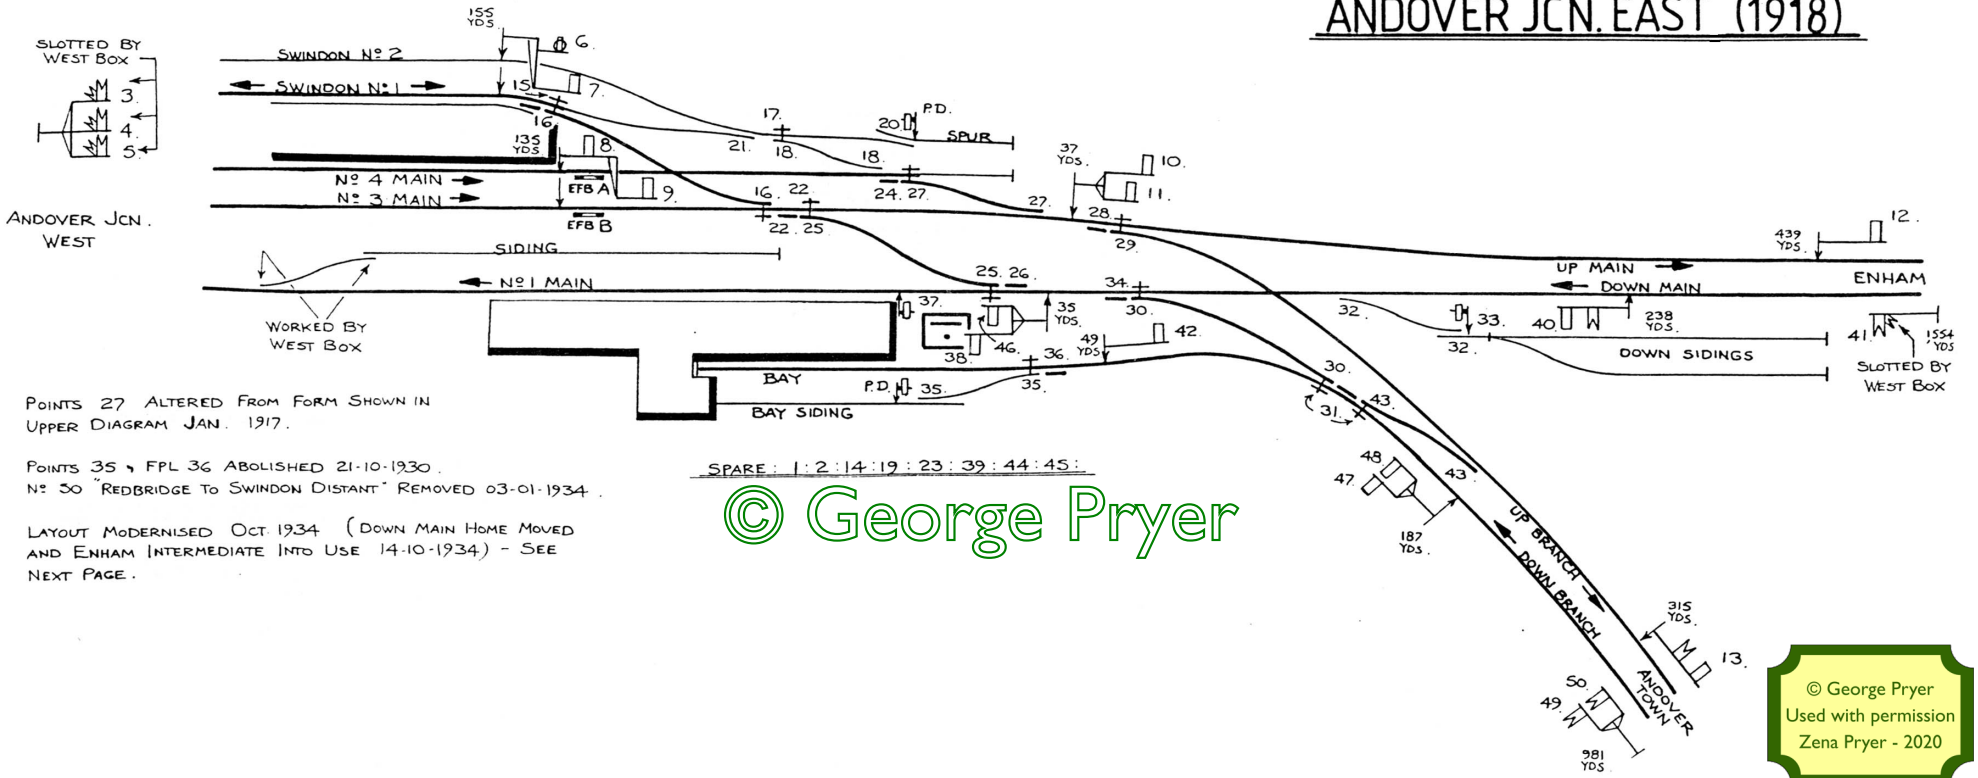

POINTS 27 ALTERED FROM FORM SHOWN IN UPPER DIAGRAM JAN. 1917.

POINTS 35 & FPL 36 ABOLISHED 21-10-1930.
Nº 30 "REDBRIDGE TO SWINDON DISTANT" REMOVED 03-01-1934.

LAYOUT MODERNISED OCT. 1934 (DOWN MAIN HOME MOVED AND ENHAM INTERMEDIATE INTO USE 14-10-1934) - SEE NEXT PAGE.

SPARE: 1 : 2 : 14 : 19 : 23 : 39 : 44 : 45 :

© George Pryer

© George Pryer
Used with permission
Zena Pryer - 2020